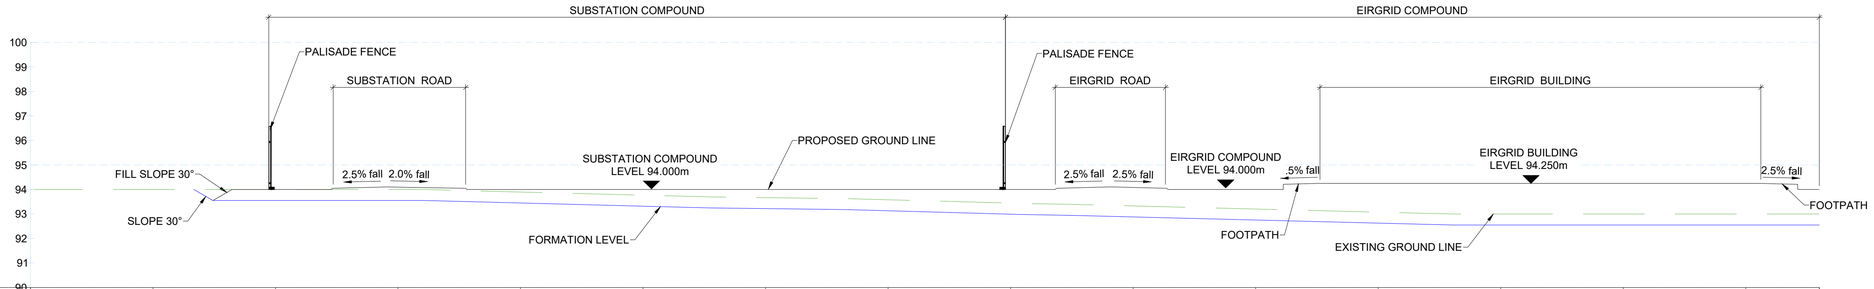

Proposed Levels			94.000	94.098	94.000	94.000	94.000	94.000	94.000	94.084	94.000	94.250	94.250	94.250	94.250	94.000
Existing Levels	94.000	94.000	94.000	94.000	93.899	93.769	93.670	93.582	93.444	93.329	93.203	93.077	93.000	93.000	93.000	93.000
Level Difference			0.000	0.098	0.101	0.231	0.330	0.418	0.556	0.755	0.797	1.173	1.250	1.250	1.250	1.000
Formation Levels			93.550	93.550	93.449	93.319	93.220	93.132	92.994	92.879	92.753	92.627	92.550	92.550	92.550	92.550
Level Import			0.450	0.548	0.551	0.681	0.780	0.868	1.006	1.205	1.247	1.623	1.700	1.700	1.700	1.450
Chainage	00.000	05.000	10.000	15.000	20.000	25.000	30.000	35.000	40.000	45.000	50.000	55.000	60.000	65.000	70.000	73.000

SECTION A - PART 1
CH0.0M TO 73.0M
SCALE H 1:125 , V 1:125

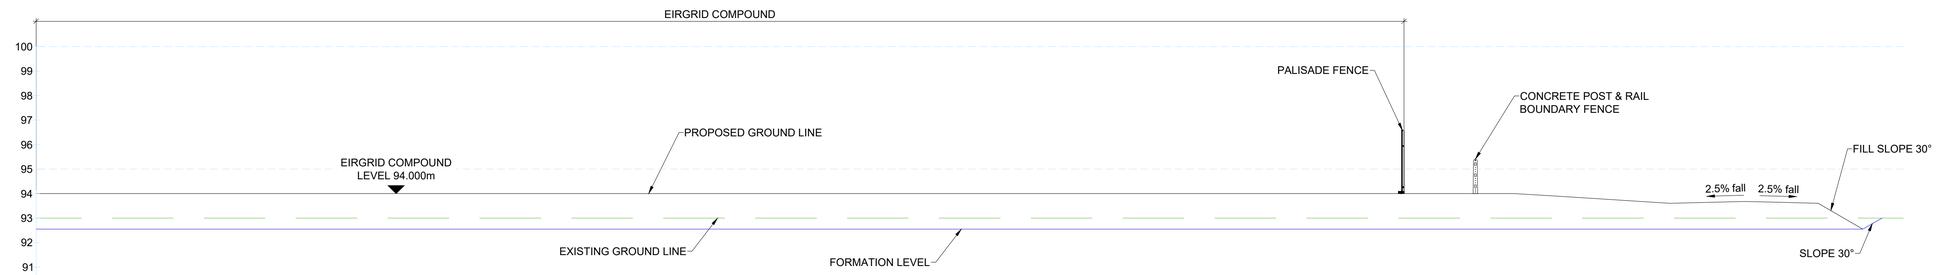

Proposed Levels	94.000	94.000	94.000	94.000	94.000	94.000	94.000	94.000	94.000	94.000	94.000	94.000	94.000	93.896	93.609	93.621
Existing Levels	93.000	93.000	93.000	93.000	93.000	93.000	93.000	93.000	93.000	93.000	93.000	93.000	93.000	93.000	93.000	93.000
Level Difference	1.000	1.000	1.000	1.000	1.000	1.000	1.000	1.000	1.000	1.000	1.000	1.000	1.000	0.896	0.609	0.621
Formation Levels	92.550	92.550	92.550	92.550	92.550	92.550	92.550	92.550	92.550	92.550	92.550	92.550	92.550	92.550	92.550	92.550
Level Import	1.450	1.450	1.450	1.450	1.450	1.450	1.450	1.450	1.450	1.450	1.450	1.450	1.450	1.346	1.059	1.071
Chainage	73.000	75.000	80.000	85.000	90.000	95.000	100.000	105.000	110.000	115.000	120.000	125.000	130.000	135.000	140.000	145.000	149.200

SECTION A - PART 2
CH73.0M TO 149.2M
SCALE H 1:125 , V 1:125

NOTE:

1. INDICATIVE DESIGN ONLY, SUBJECT TO DETAILED DESIGN POST PLANNING.
2. ALL DRAWINGS ARE TO BE READ IN CONJUNCTION WITH ALL RELEVANT SPECIFICATIONS, BILLS OF QUANTITIES, ARCHITECTURAL, SERVICES AND ENGINEERING DRAWINGS.
3. ANY DISCREPANCIES BETWEEN THESE DOCUMENTS SHALL BE BROUGHT TO THE ATTENTION OF THE ENGINEER.
4. ALL DIMENSIONS ARE IN MILLIMETRES, UNLESS NOTED OTHERWISE.
5. ALL LEVELS ARE IN METRES RELATED TO ORDNANCE DATUM.
6. DRAWINGS ARE NOT TO BE SCALED.

REV	DATE	DESCRIPTION	BY	APP
P05	14-02-24	FOR INFORMATION	SS	IB
P04	28-11-23	FOR APPROVAL	PN	IB
P03	13-11-23	FOR APPROVAL	PN	IB
P02	09-11-23	FOR APPROVAL	PN	IB
P01	18-08-23	FOR APPROVAL	PN	IB

PROJECT:
KNOCKANARRAGH WIND FARM

TITLE:
SITE SECTIONS
SHEET 1 OF 4

CLIENT:
KNOCKANARRAGH WIND FARM LTD.

MWP
ENGINEERING AND ENVIRONMENTAL CONSULTANTS
CORK | TRALEE | LONDON | LIMERICK
mwp.ie

DRAWN:	CHECKED:	APPROVED:
P.N.	D.C.	I.B.
PROJECT NUMBER: 314271	DATE: NOV' 23	SCALE @ A1: 1:125

STATUS DESCRIPTION: FOR INFORMATION
STATUS: S2

DRAWING NUMBER: ABP-314271-22-MWP-026
REV: P05