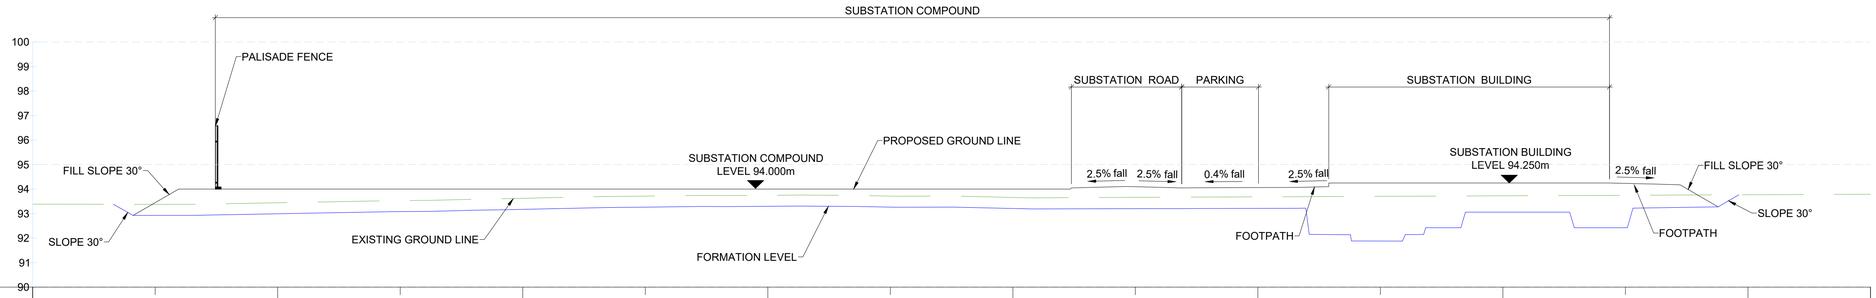

Proposed Levels		93.447	94.000	94.000	94.000	94.000	94.000	94.000	94.000	94.097	94.063	94.250	94.250	94.234									
Existing Levels	93.388	93.376	93.443	93.532	93.625	93.715	93.747	93.717	93.661	93.661	93.683	93.704	93.726	93.748	93.769	93.791							
Level Difference		0.071	0.557	0.468	0.375	0.285	0.253	0.283	0.339	0.436	0.380	0.546	0.524	0.486									
Formation Levels		92.926	92.993	93.082	93.175	93.265	93.297	93.267	93.211	93.204	93.216	91.883	93.061	92.425									
Level Import		0.521	1.007	0.918	0.825	0.735	0.703	0.733	0.789	0.893	0.847	2.367	1.189	1.809									
Chainage	00.000	05.000	10.000	15.000	20.000	25.000	30.000	35.000	40.000	45.000	50.000	55.000	60.000	65.000	70.000	75.000							

SECTION D
CH0.0M TO 75.0M
SCALE H 1:125 , V 1:125

NOTE:

1. INDICATIVE DESIGN ONLY, SUBJECT TO DETAILED DESIGN POST PLANNING.
2. ALL DRAWINGS ARE TO BE READ IN CONJUNCTION WITH ALL RELEVANT SPECIFICATIONS, BILLS OF QUANTITIES, ARCHITECTURAL, SERVICES AND ENGINEERING DRAWINGS.
3. ANY DISCREPANCIES BETWEEN THESE DOCUMENTS SHALL BE BROUGHT TO THE ATTENTION OF THE ENGINEER.
4. ALL DIMENSIONS ARE IN MILLIMETRES, UNLESS NOTED OTHERWISE.
5. ALL LEVELS ARE IN METRES RELATED TO ORDNANCE DATUM.
6. DRAWINGS ARE NOT TO BE SCALED.

REV	DATE	DESCRIPTION	BY	APP
P05	14-02-24	FOR INFORMATION	SS	IB
P04	28-11-23	FOR APPROVAL	PN	IB
P03	13-11-23	FOR APPROVAL	PN	IB
P02	09-11-23	FOR APPROVAL	PN	IB
P01	18-08-23	FOR APPROVAL	PN	IB

PROJECT:
KNOCKANARRAGH WIND FARM

TITLE:
SITE SECTIONS
SHEET 4 OF 4

CLIENT:
KNOCKANARRAGH WIND FARM LTD.

MWP
ENGINEERING AND ENVIRONMENTAL CONSULTANTS
CORK | TRALEE | LONDON | LIMERICK
mwp.ie

DRAWN:	CHECKED:	APPROVED:
P.N.	D.C.	I.B.
PROJECT NUMBER: 314271	DATE: NOV' 23	SCALE @ A1: 1:125

STATUS DESCRIPTION: FOR INFORMATION
STATUS: S2

DRAWING NUMBER: ABP-314271-22-MWP-029
REV: P05